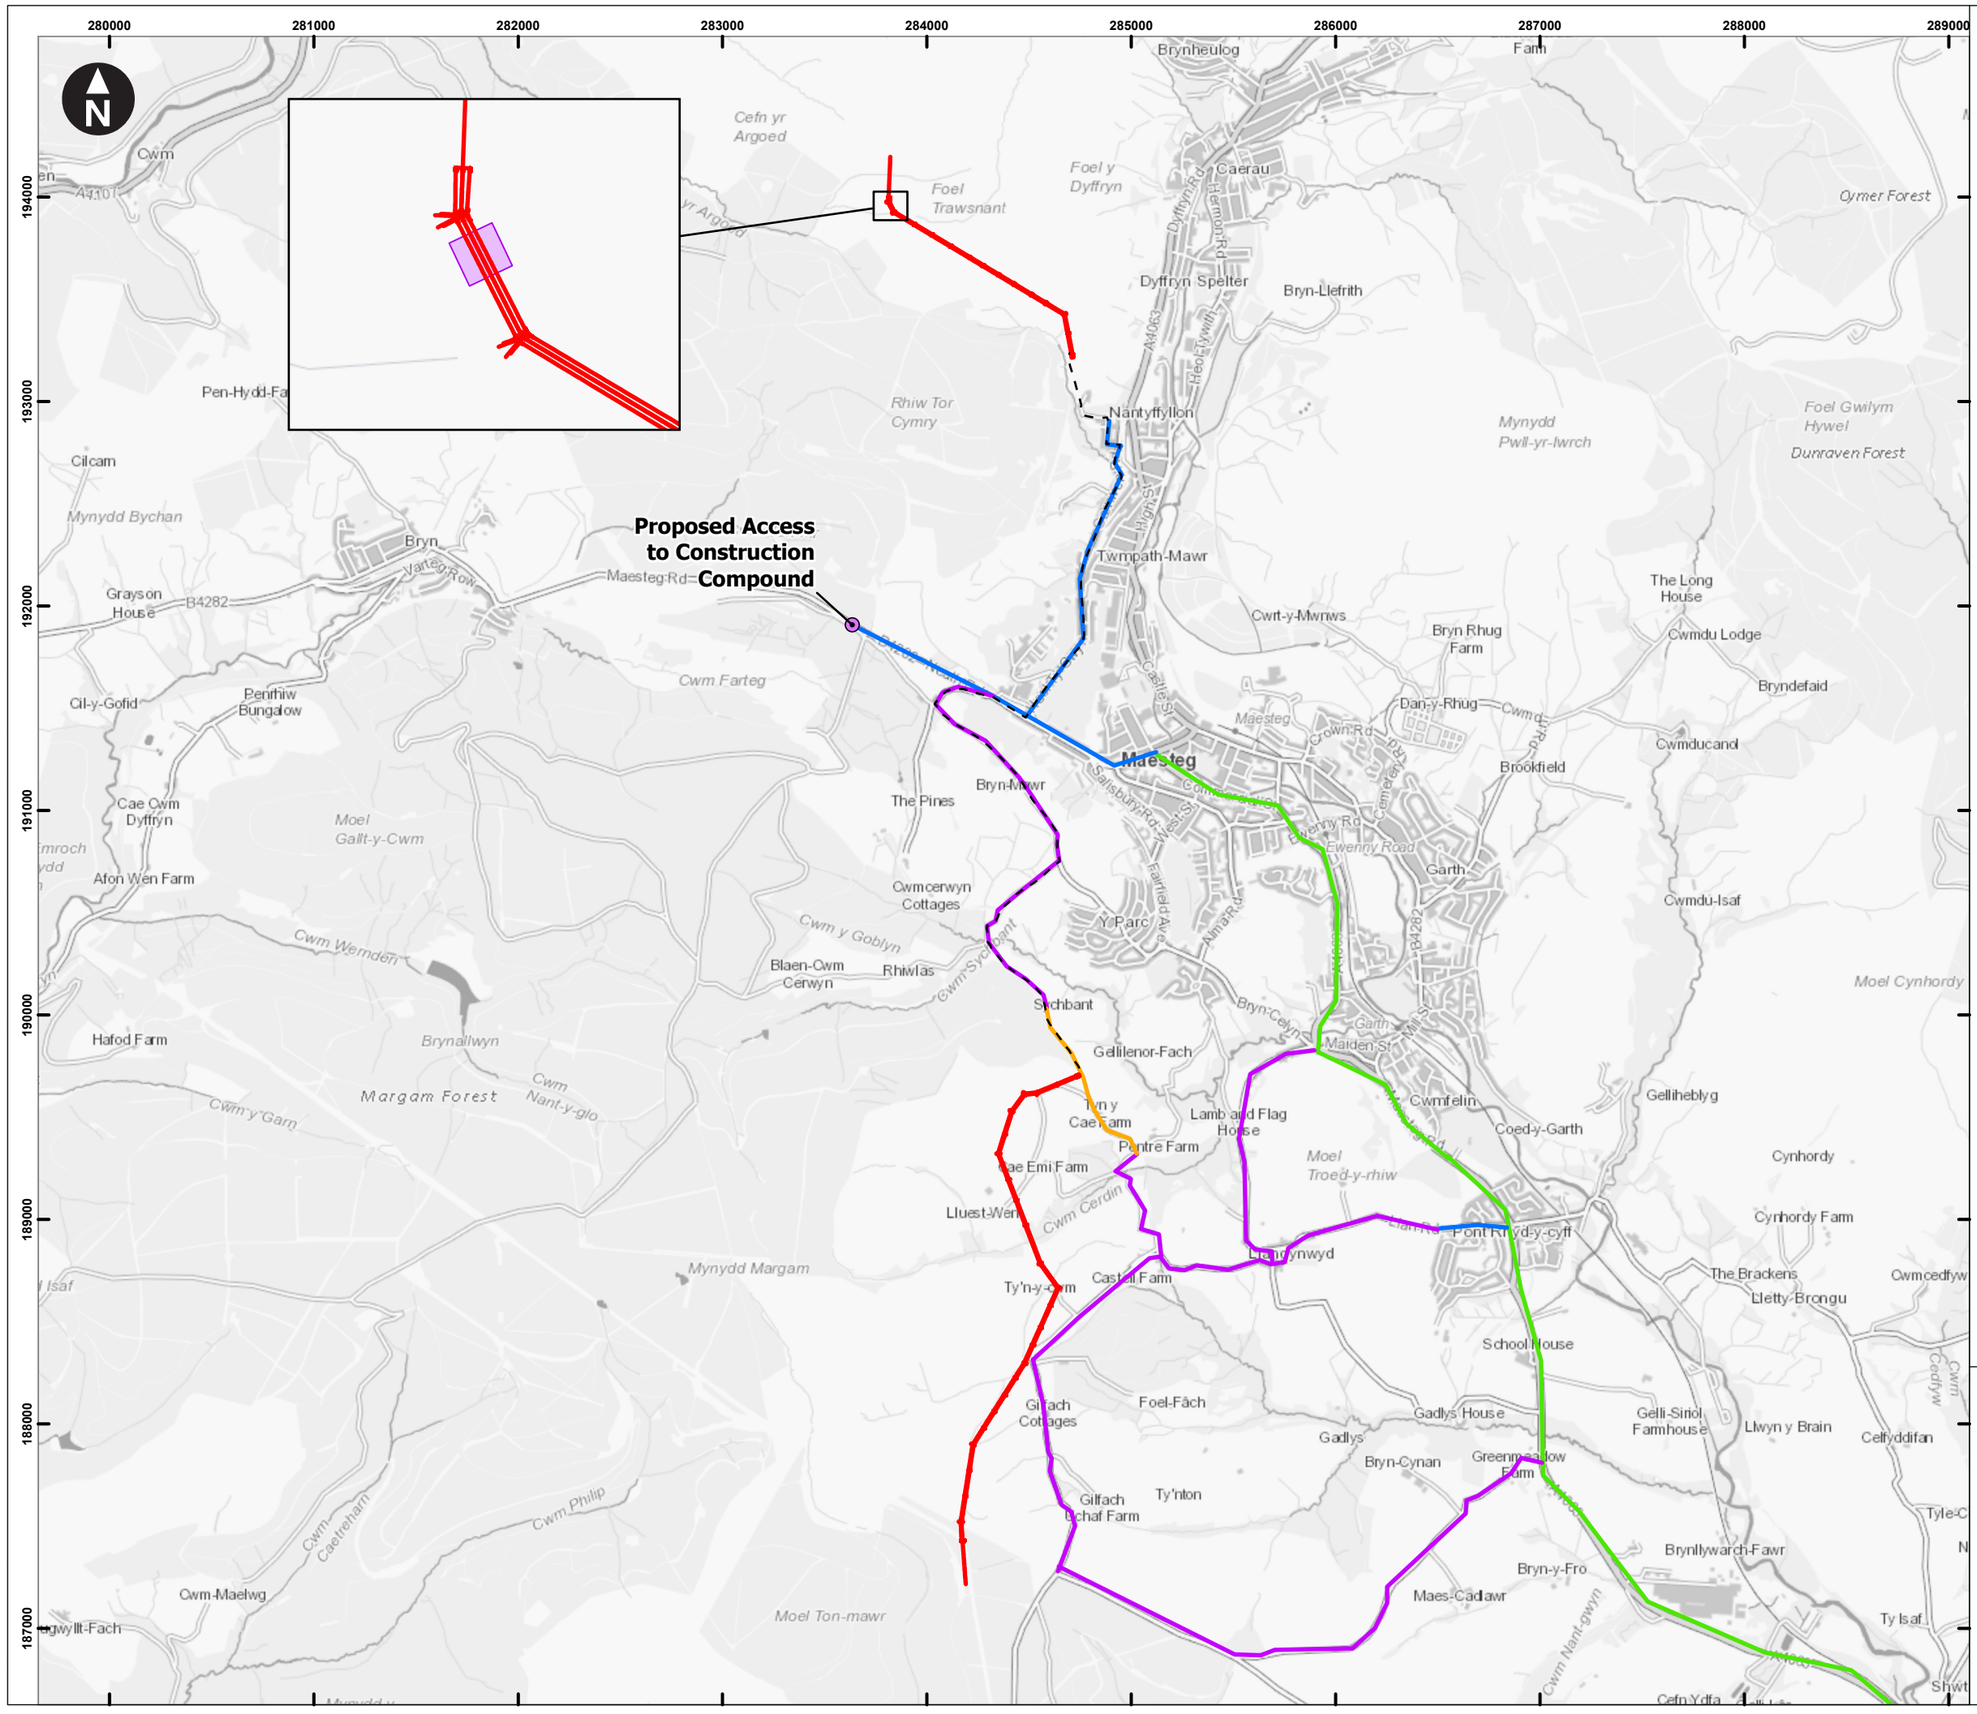

Key

- Overhead line
- Underground cables
- Construction compound
- Proposed Access to Construction Compound

Construction Traffic Routes

- Primary Route from SRN to Maestag
- Secondary Route
- Secondary Route - Single Track, Narrow, maintained at the Public expense
- Secondary Route - Single Track, Narrow, not maintained at the Public expense

0 0.4 0.8 1.2 1.6 km

Scale at A3: 1:30,000

OS Open Greyscale: Contains OS data © Crown Copyright and database right 2020

Pennant Walters
Foel Trawsnant Grid Connection
Environmental Statement
Appendix 7A- Draft Construction Traffic Management plan
Figure 7A.1
Construction Routes

March 2025

\\corp\global\GB\Projects\UK0037xxx\UK0037904.7662 - Foel Trawsnant Connection\03 WIP\GIS\02_APRX\UK0037804_FoelTrawsnant_0062.aprx Originator: UKTHS775